

PLACE Map



Tailte Éireann

CENTRE COORDINATES:
ITM 573420,573992

PUBLISHED: 16/01/2026
ORDER NO.: 50512377_1

MAP SERIES: 1:2,500
MAP SHEETS: 6339-C

COMPILED AND PUBLISHED BY:
Tailte Éireann,
Phoenix Park,
Dublin 8,
Ireland.
D08F6E4

www.tailte.ie

Any unauthorised reproduction
infringes Tailte Éireann copyright.



No part of this publication may
be copied, reproduced or transmitted
in any form or by any means without
the prior written permission of the
copyright owner.

The representation on this map
of a road, track or footpath
is not evidence of the existence
of a right of way.

This topographic map
does not show
legal property boundaries,
nor does it show
ownership of physical features.

©Tailte Éireann, 2026.
All rights reserved.

Drawing Information
Client: O'FLYNN CONSTRUCTION
Date: 22.06.2026
Job No: 25002
Dwg No: 0001-01-PA-MAP_SITE LOCATION
Scale: 1:2,500@A3

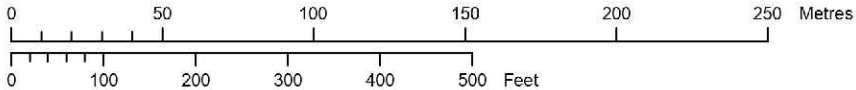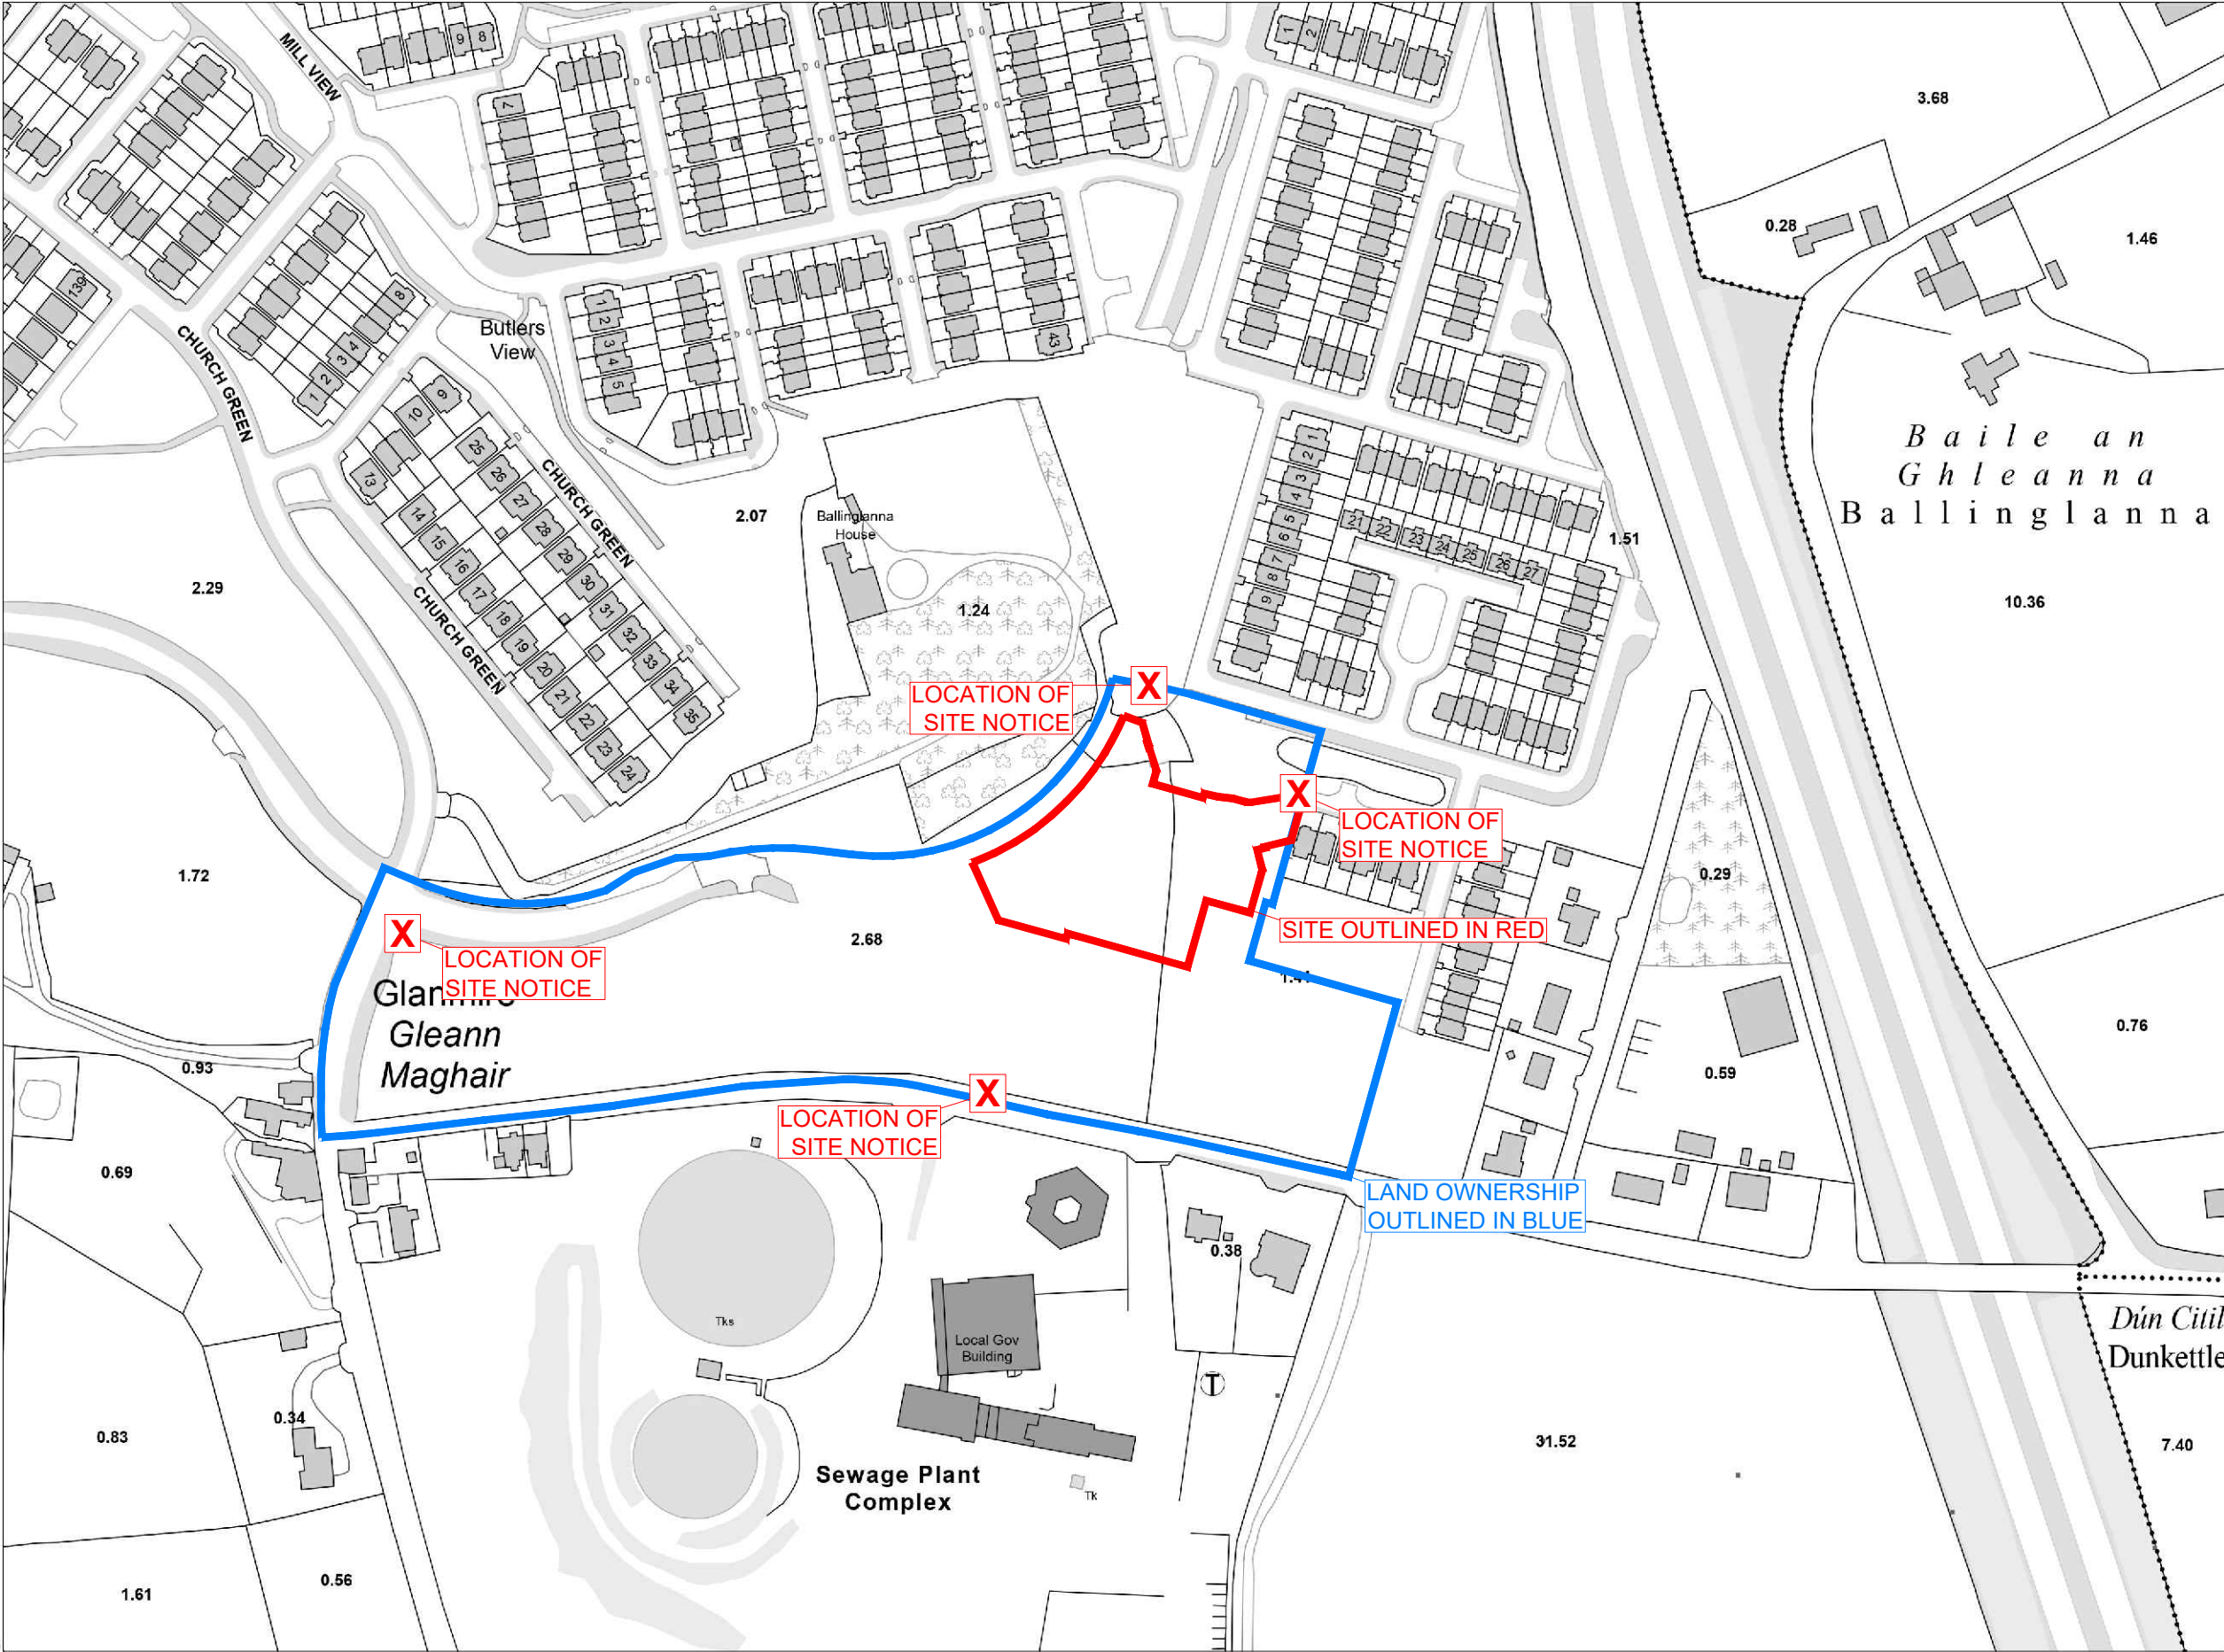

OUTPUT SCALE: 1:2,500

CAPTURE RESOLUTION:
The map objects are only accurate to the
resolution at which they were captured.
Output scale is not indicative of data capture scale.
Further information is available at:
www.tailte.ie; search 'Capture Resolution'

LEGEND:
To view the legend visit
www.tailte.ie and search for
'Large Scale Legend'

